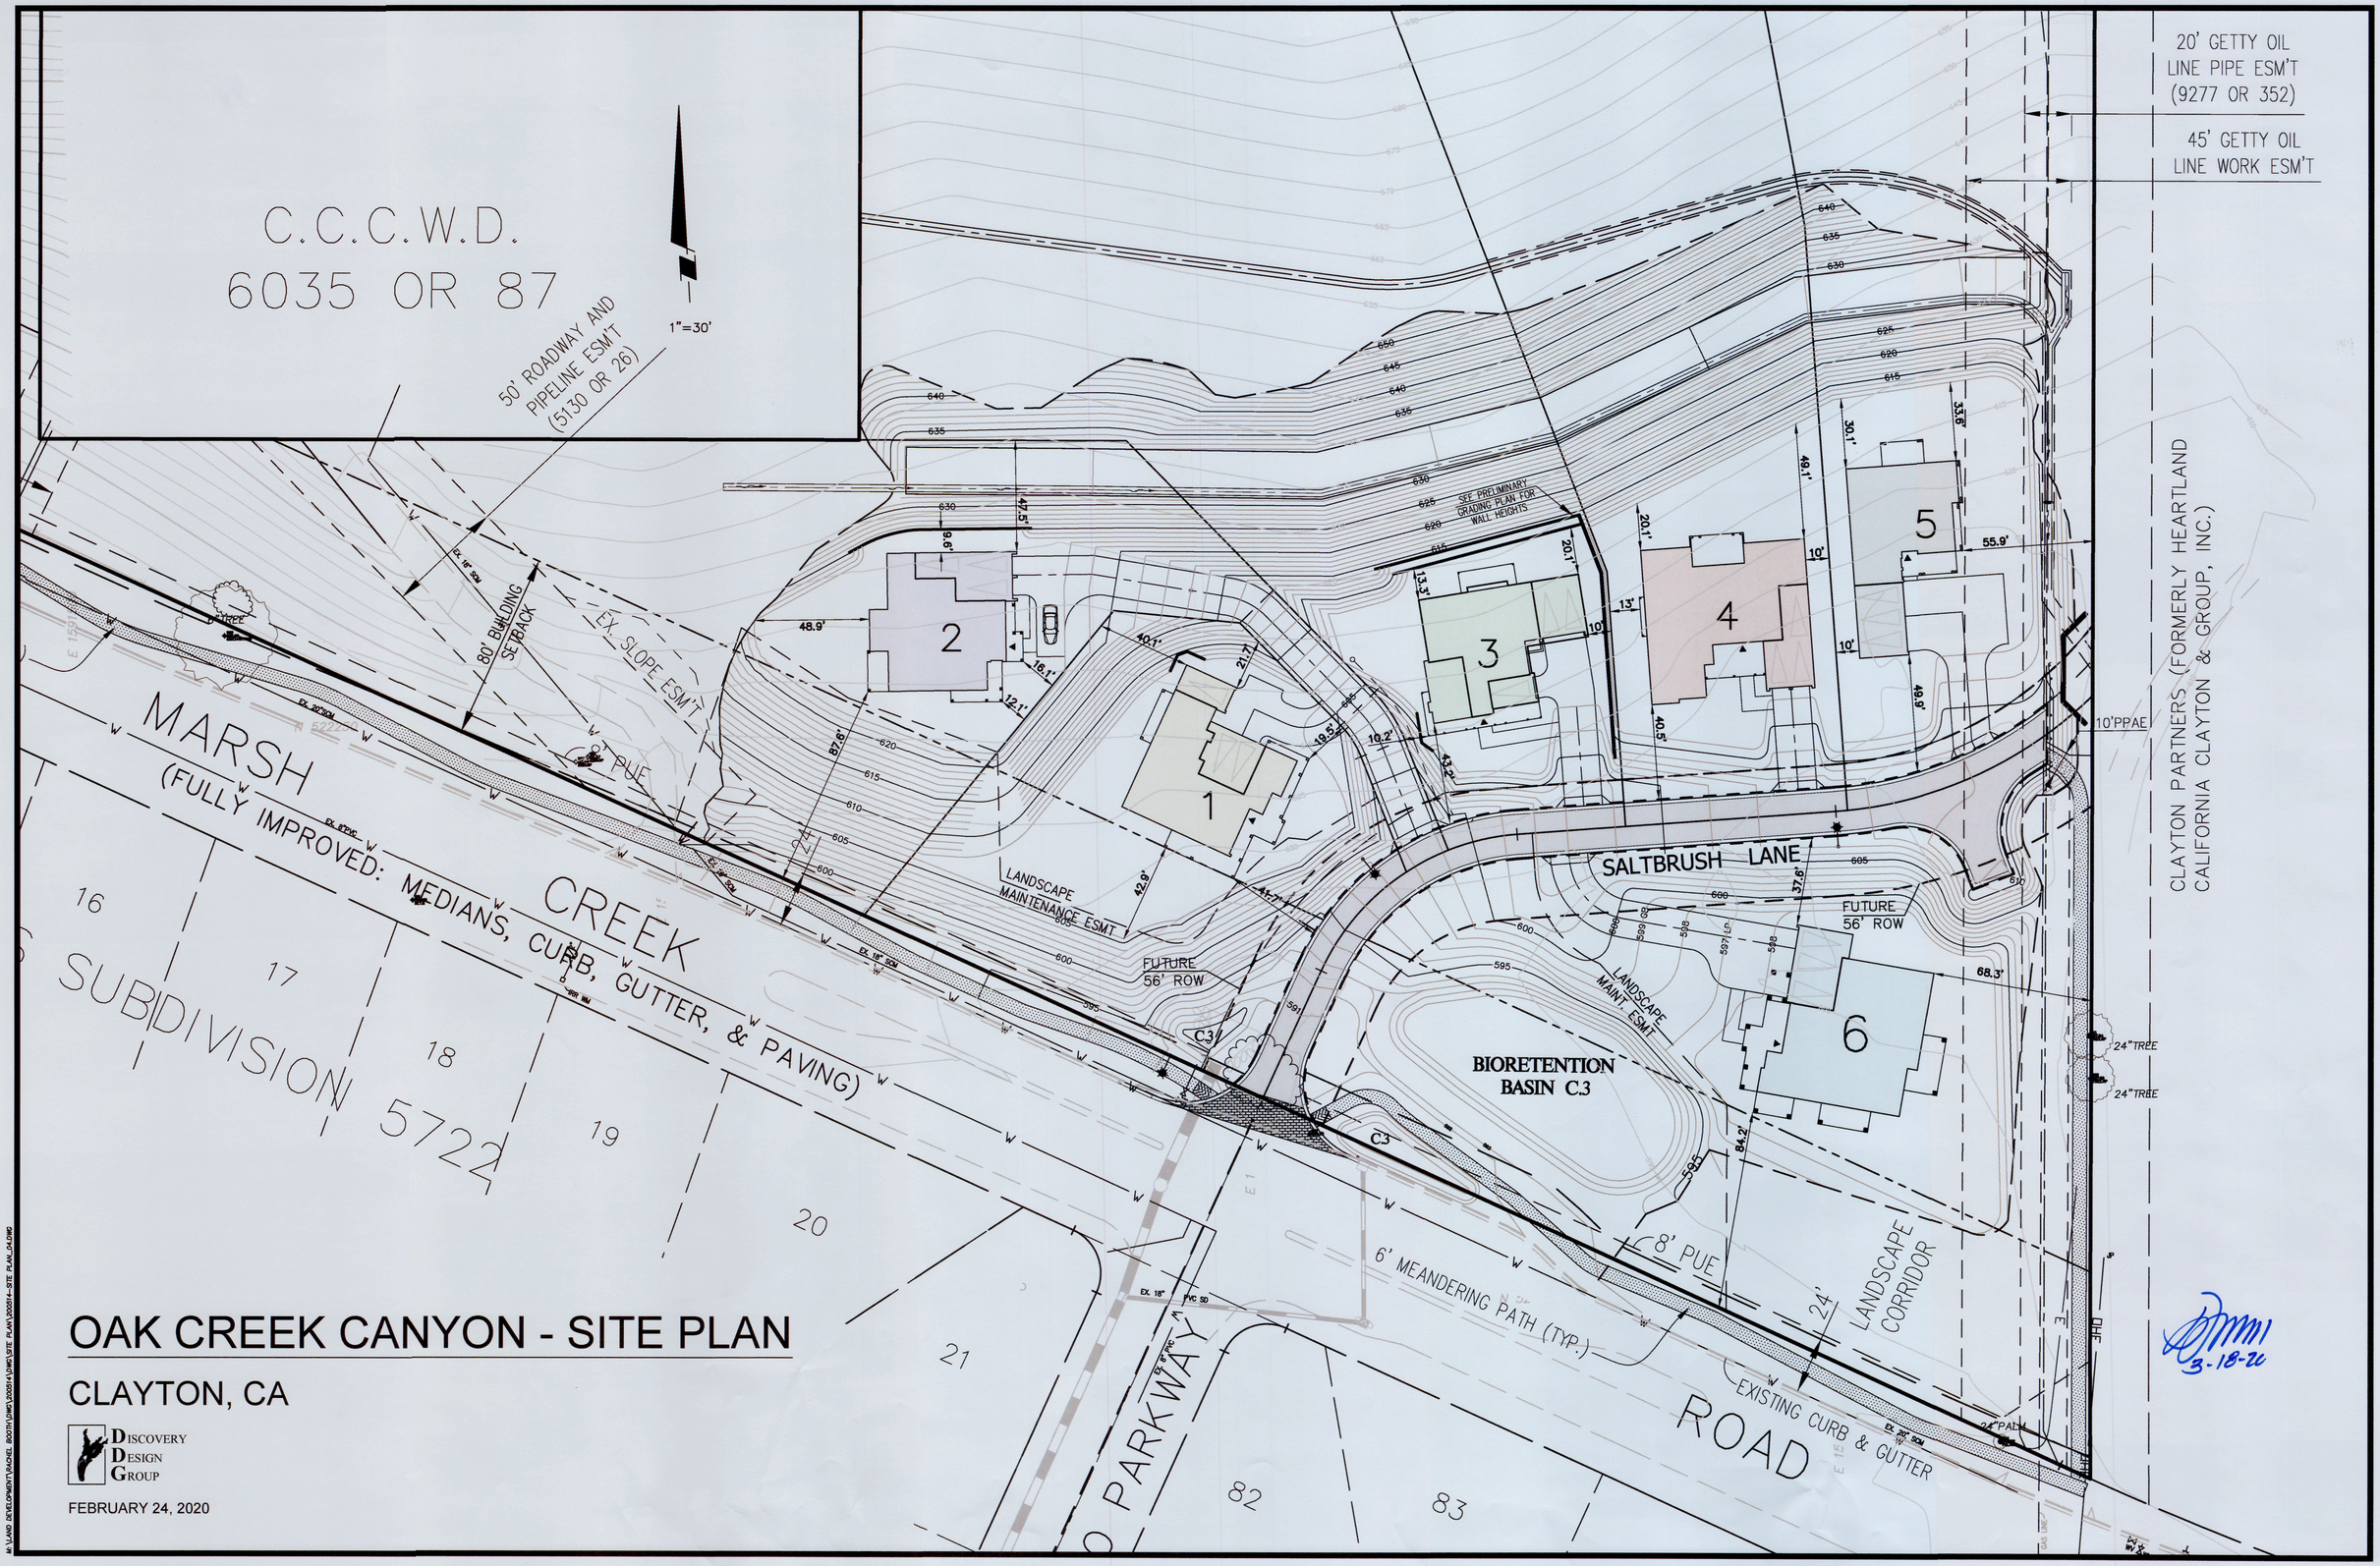

OAK CREEK CANYON - SITE PLAN

CLAYTON, CA

DISCOVERY DESIGN GROUP

FEBRUARY 24, 2020

3-18-20