PRELIMINARY GRADING PLAN
"OAK CREEK CANYON"
SUBDIVISION 6826

CITY OF CLAYTON
COUNTY OF CONTRA COSTA
STATE OF CALIFORNIA

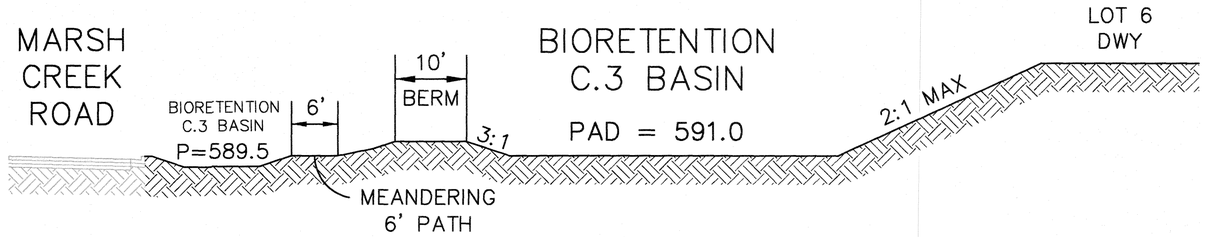

SECTION A–A
1'=10'

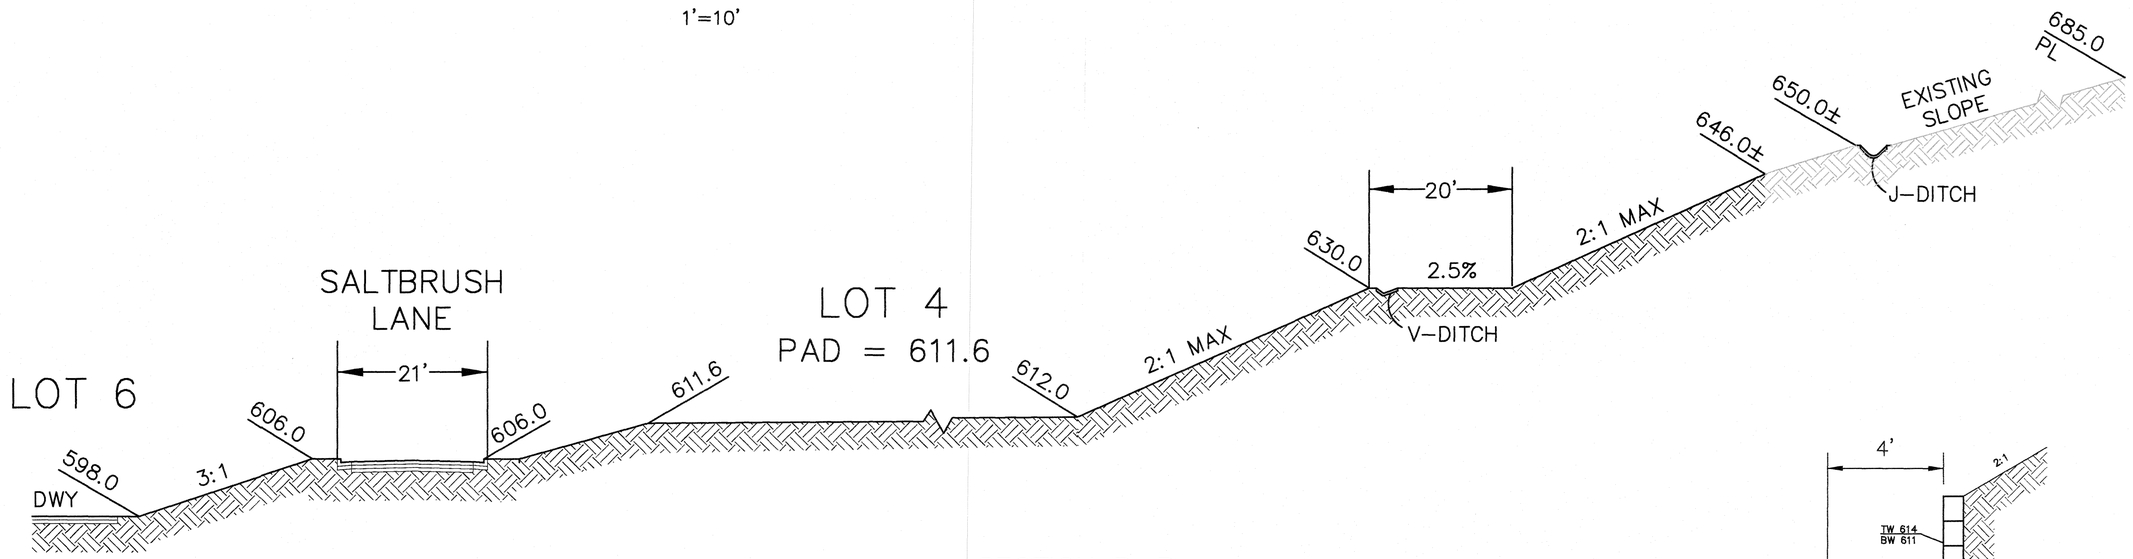

SECTION B–B
1'=10'

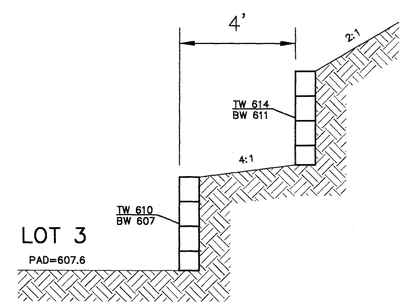

SECTION D–D
NTS

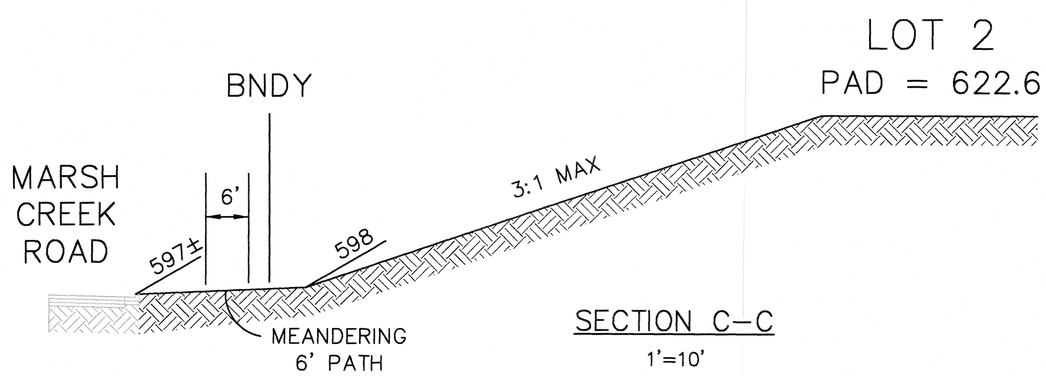

SECTION C–C
1'=10'

APPR.	REGISTERED PROFESSIONAL ENGINEER DAVID O. ISAKSON NO. 21764 CIVIL STATE OF CALIFORNIA	SUBDIVISION 6826	OAK CREEK CANYON
		PRELIMINARY GRADING PLAN	
		CLAYTON CONTRA COSTA COUNTY	CALIFORNIA
DATE		Isakson & Assoc. Inc. civil engineering land surveying 2 Mirango Court, Clayton, CA. 94517 Phone:(925) 876–0889	
		DATE: 2–03–2020 DESIGNED BY: STAFF DRAWN BY: RLB CHECKED BY: STAFF JOB NO. 200514	SHEET 2 OF 2